The scaling of this drawing cannot be assured

Revision		Date	Drn	Ckd
C	Site boundary updated	14.12.17	KU	EB

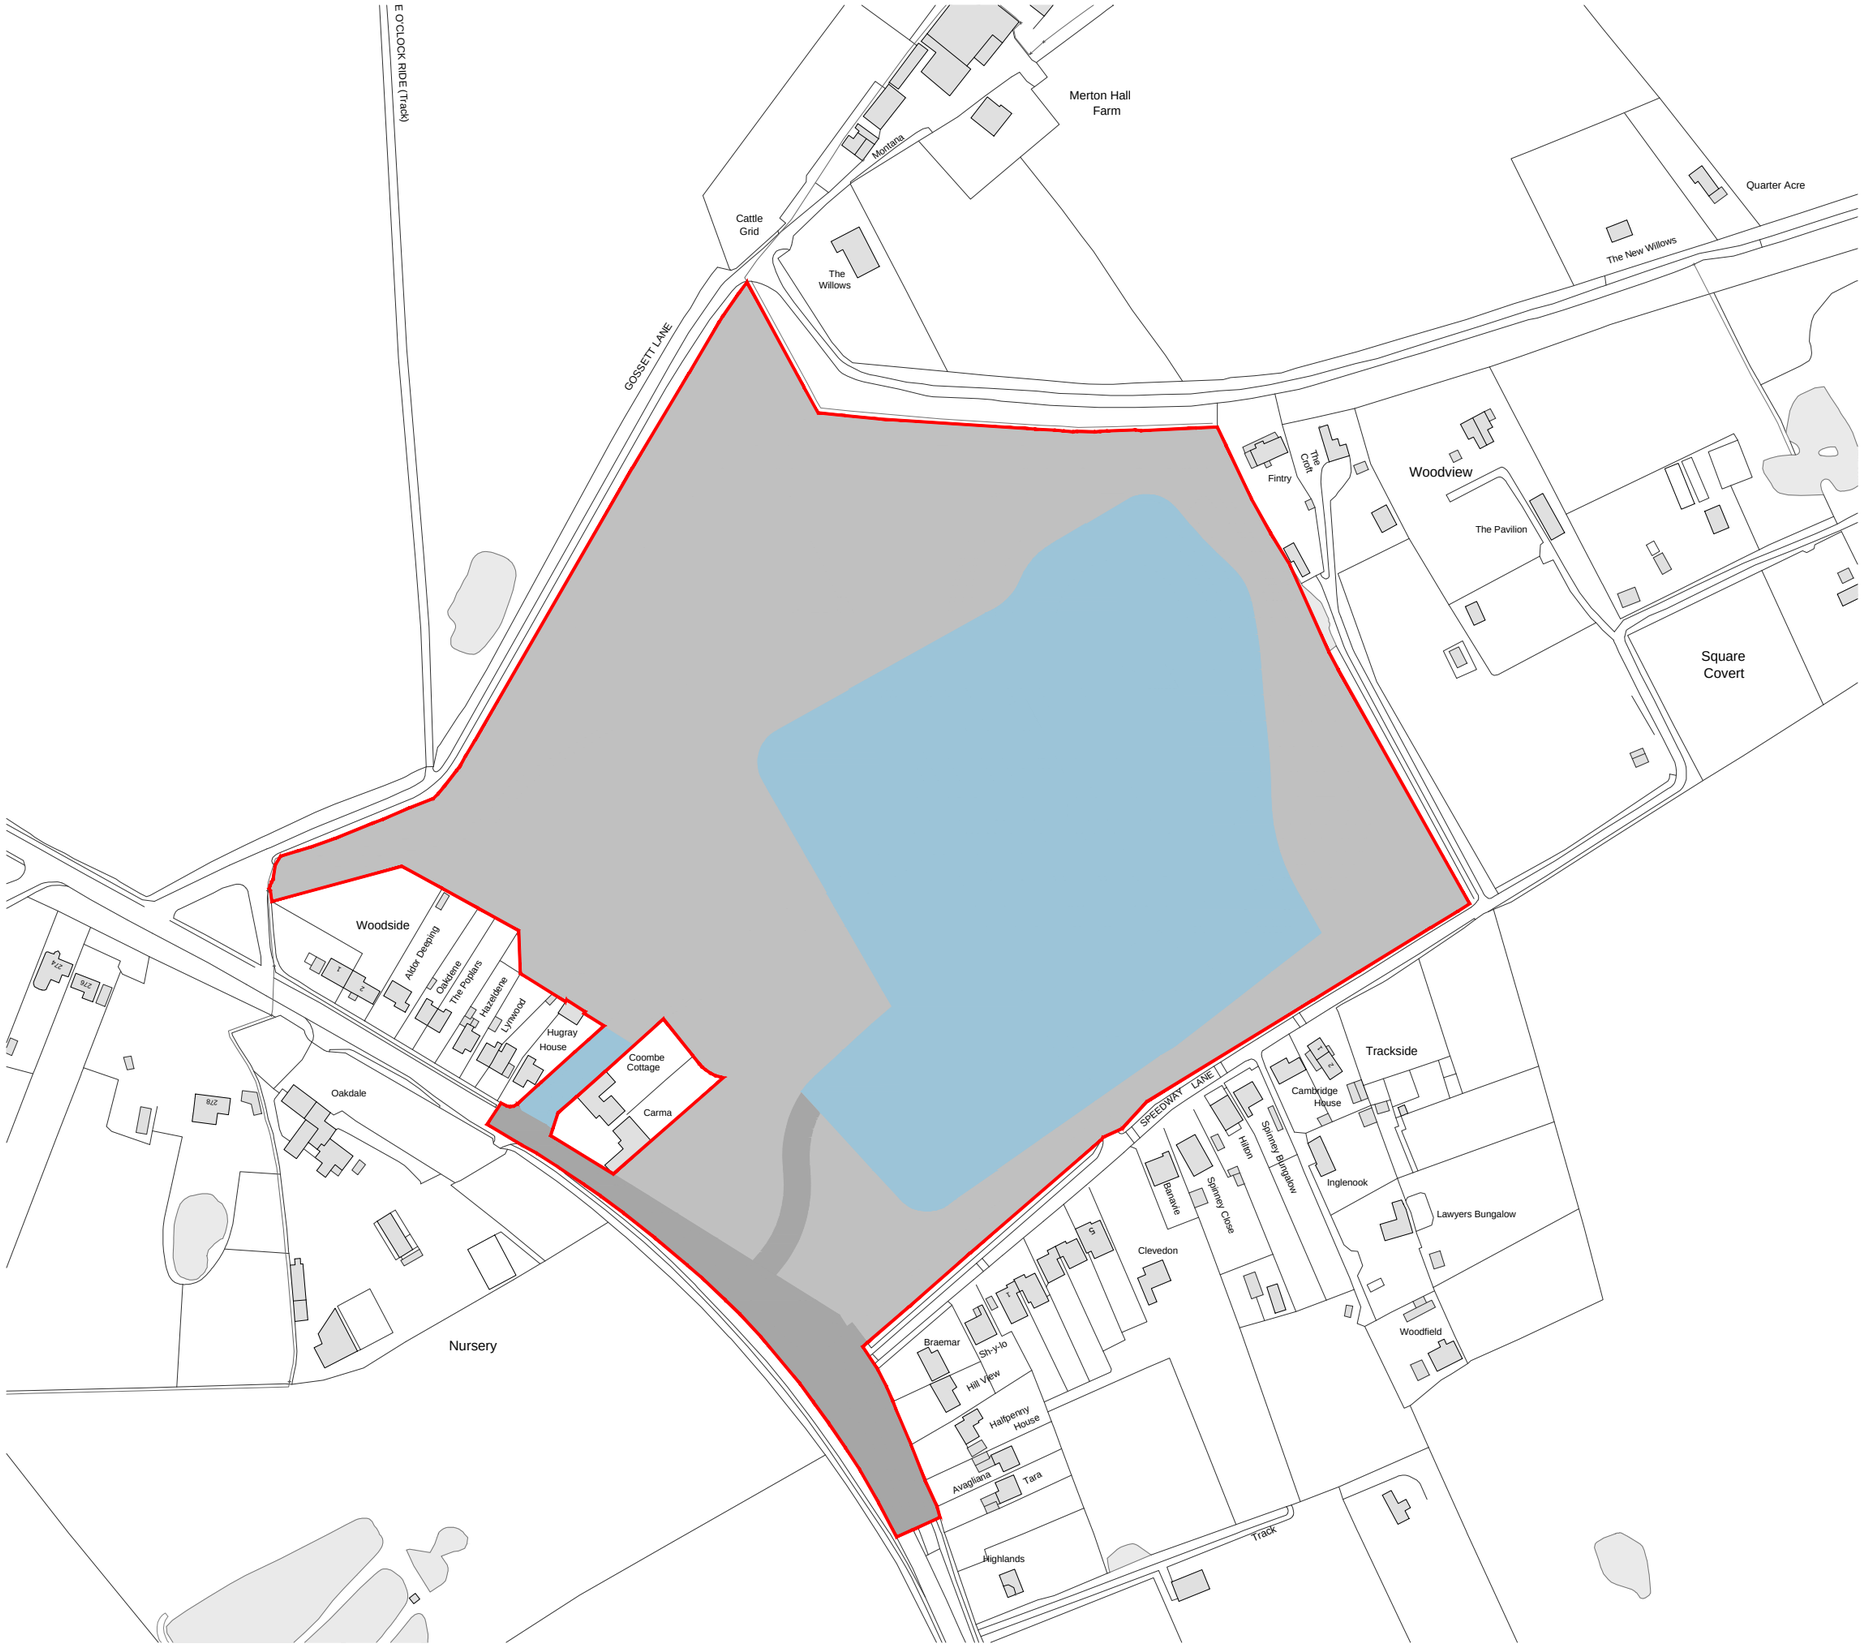

0 20 40 60 80 100m

N

Site boundary

Up to 2 storeys (approximately 10m ridge height)

Project

Brandon Stadium Coventry

Drawing Title

Parameter Plan : Building Heights

Date	Scale	Drawn by	Check by
02.10.17	1:2500 @ A3	PT	EB

Project No	Drawing No	Revision
27510	9601	C

BARTON WILLMORE

Planning • Master Planning & Urban Design • Architecture • Landscape Planning & Design • Environmental Planning • Graphic Communication • Public Engagement • Development Economics

bartonwillmore.co.uk

Offices at Birmingham Bristol Cambridge Cardiff Ebbsfleet Edinburgh Leeds London Manchester Newcastle Reading Southampton

Reproduced from the Ordnance Survey Map with the permission of the Controller of HMSO. Crown Copyright Reserved. Licence No 100019279.

J:\27000 - 27999\27500 - 27599\27510 - Brandon Stadium, Coventry\A4 - Dwgs & Registers\Master Planning\Drawings\27510 9601 Building Heights Plan-Rev C.dwg - A3